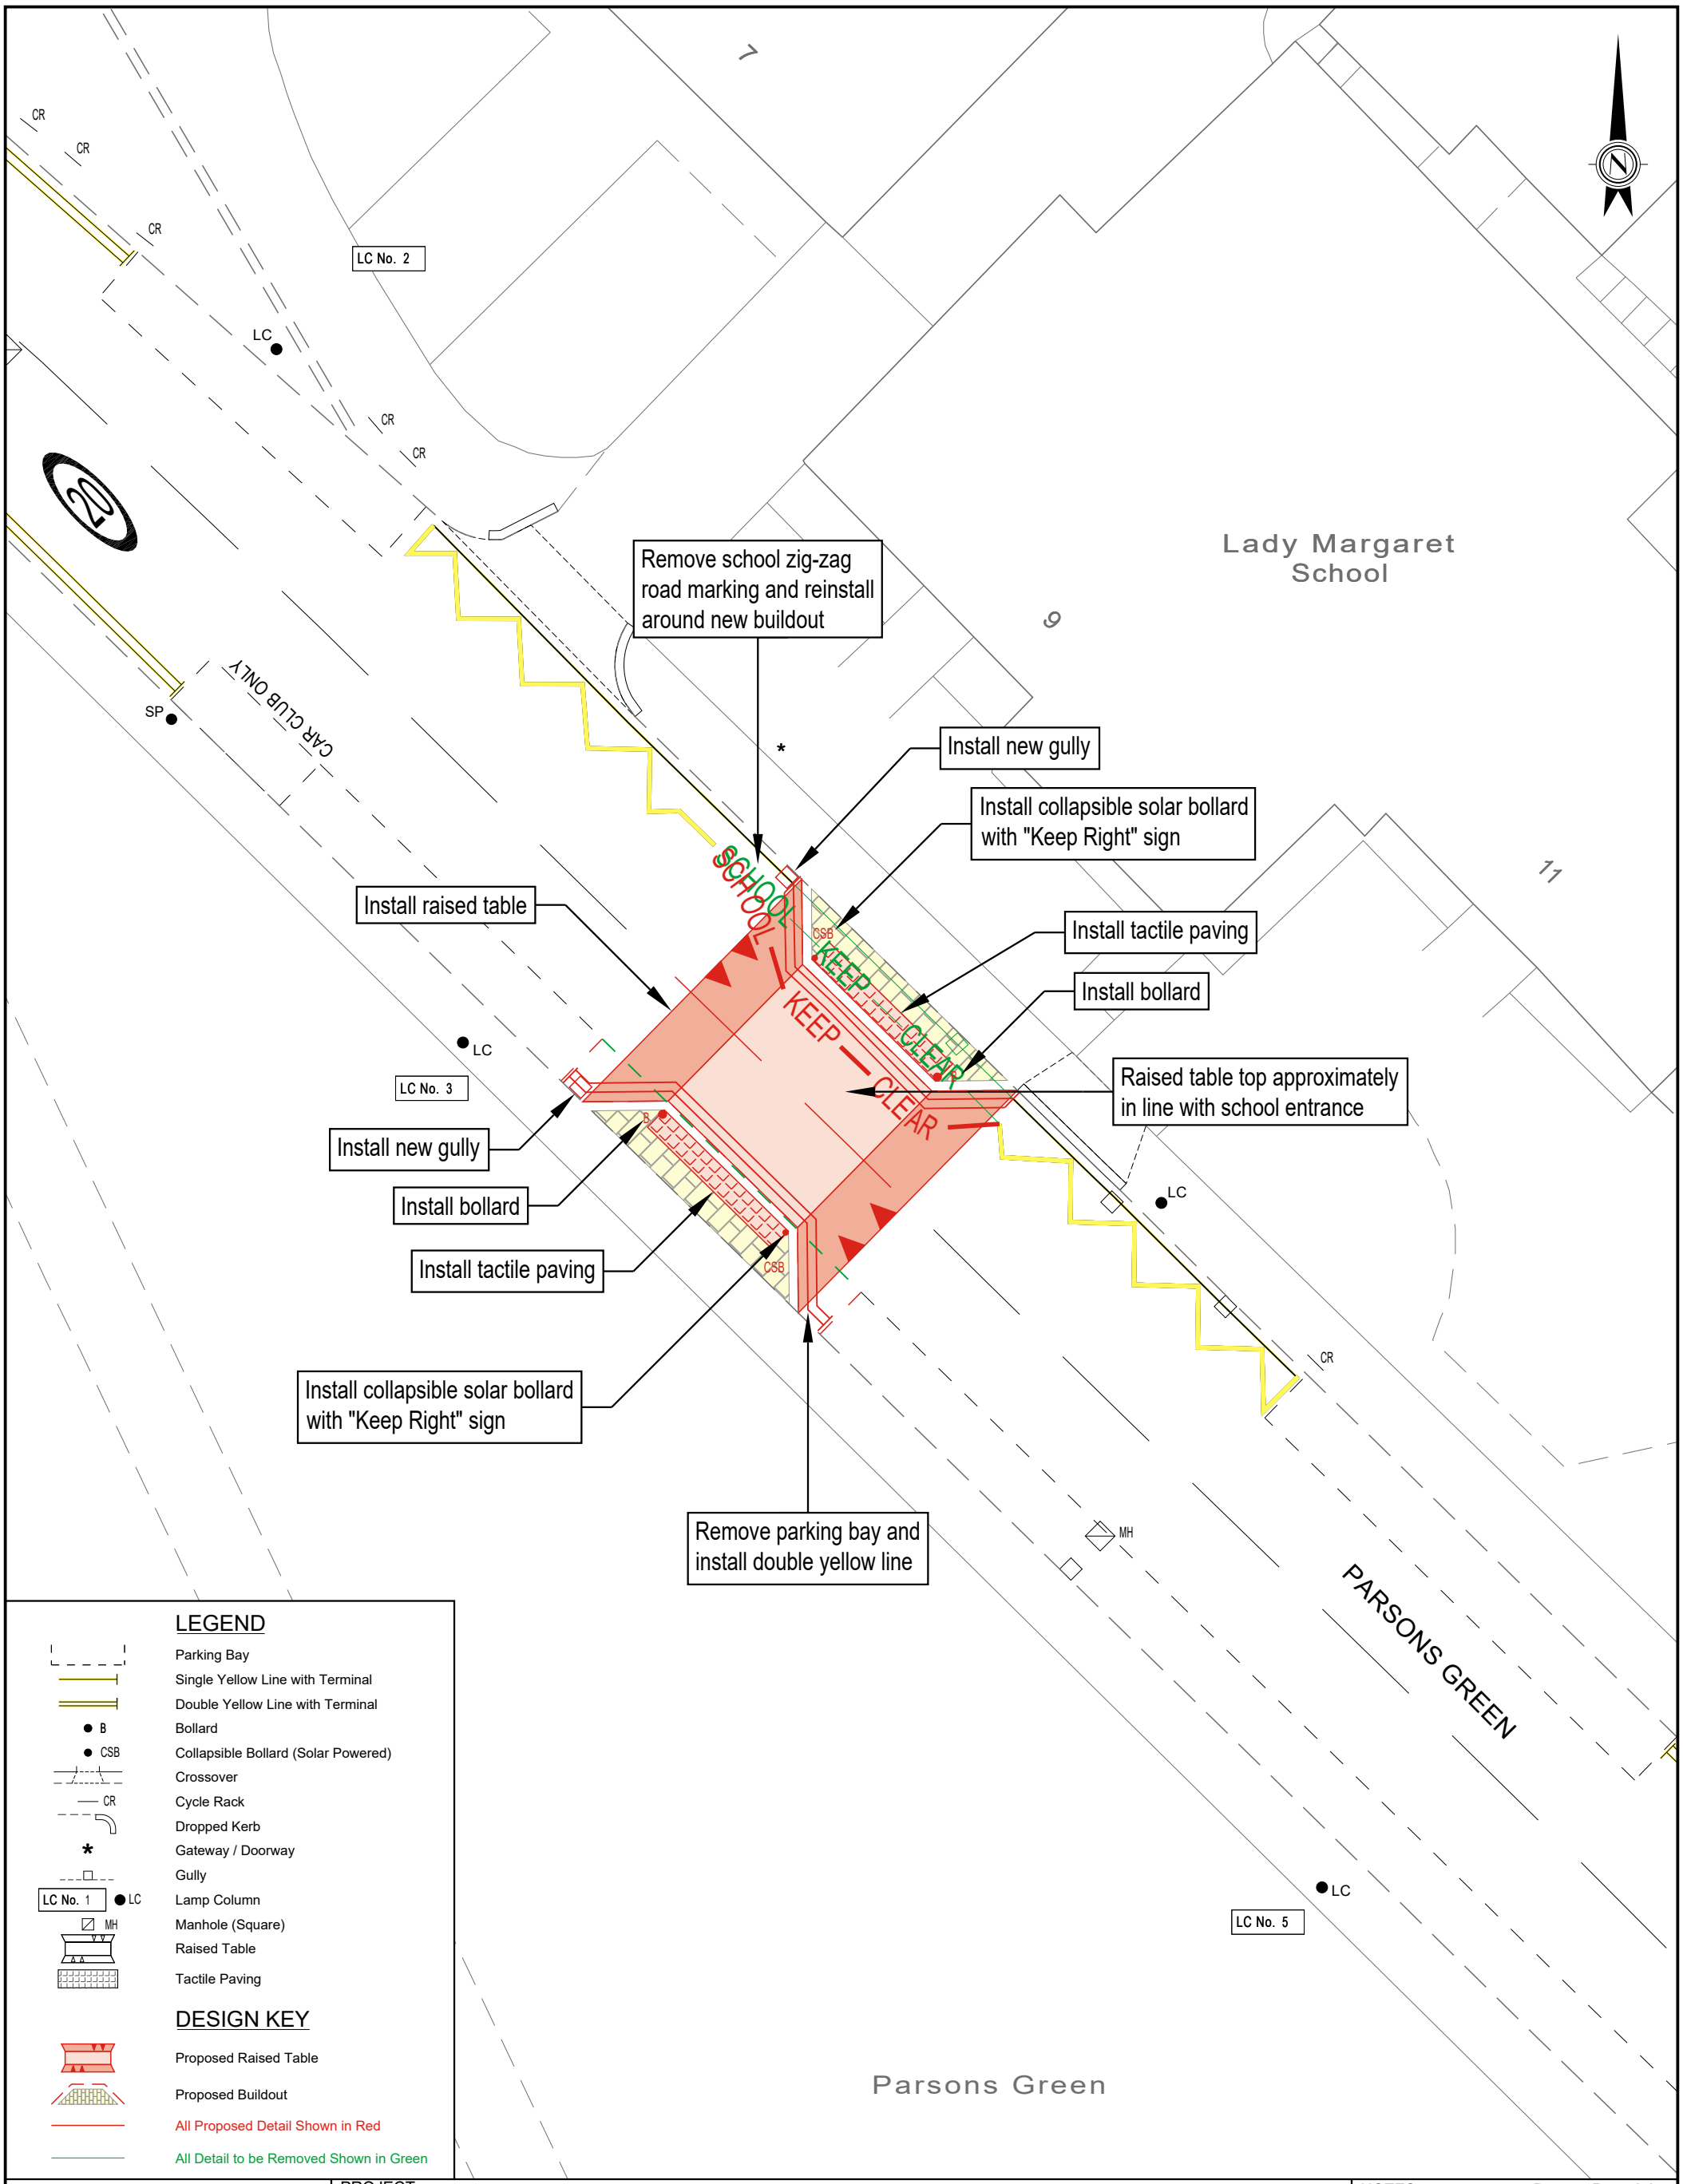

HAMMERSMITH & FULHAM COUNCIL
ENVIRONMENT DEPARTMENT
TOWN HALL, KING STREET
LONDON, W6 9JU
Telephone 020 8748 3020

Drawn	Checked	Approved
BPD	WAS	MM

Scale	Original Sheet Size
1 : 200	A3

DWG No.	Revision	Date
80808/29/1	-	Jun.'21

PROJECT

PARSONS GREEN
(LADY MARGARET SCHOOL)
LONDON SW6

PROPOSED INFORMAL PEDESTRIAN CROSSING

PROPOSED DESIGN

© Crown copyright and database rights
2021 OS Licence No. LA100019223

NOTES Date Rev Init

Devised and created by the Land & Asset Survey Team.
This drawing is Copyright.